2.3 Zone 3 - Powlett Street

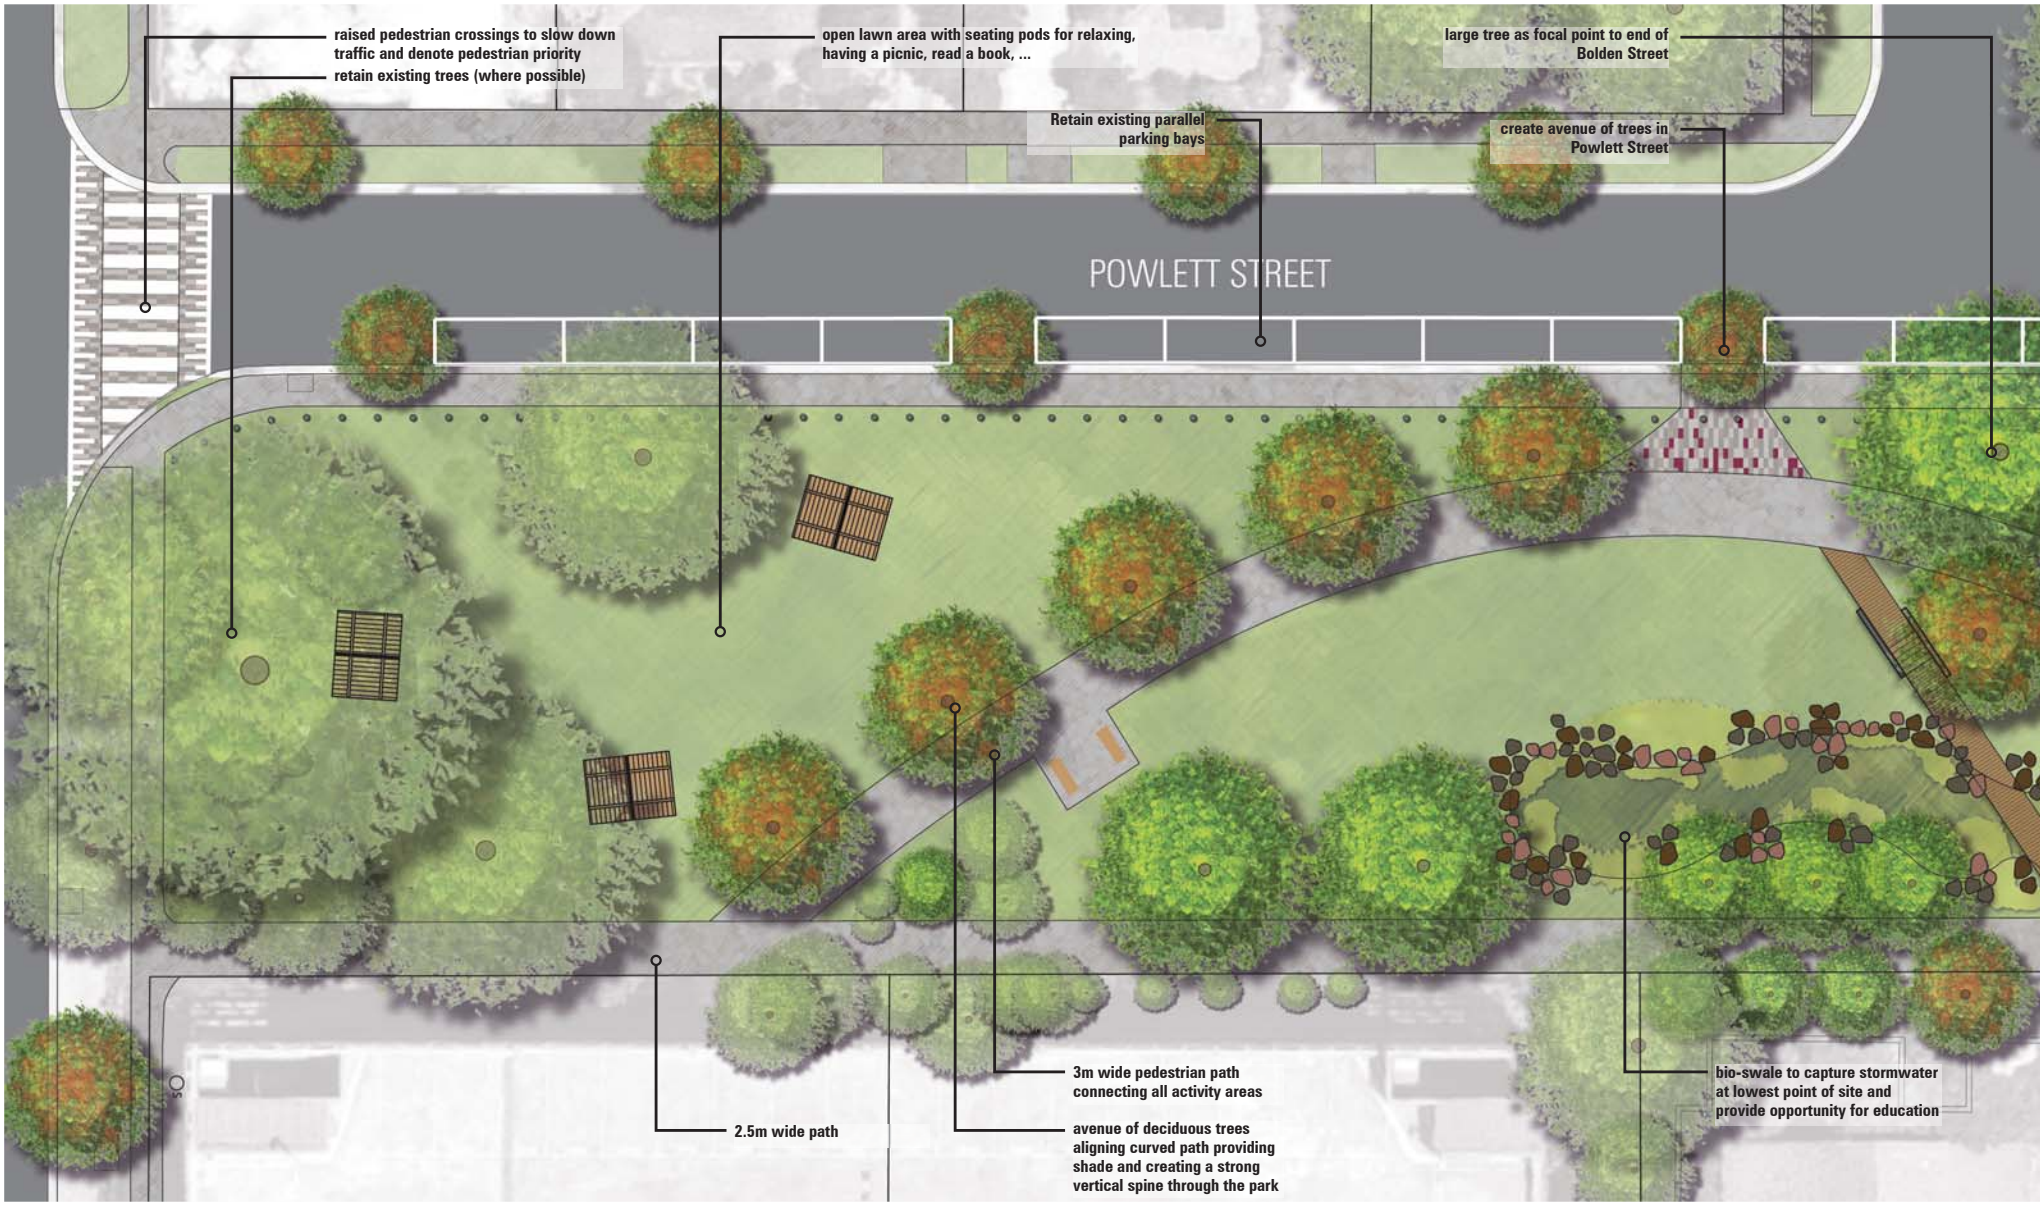

05 10
2.5 7.5 12.5m
N
Scale 1: 250 @ A1

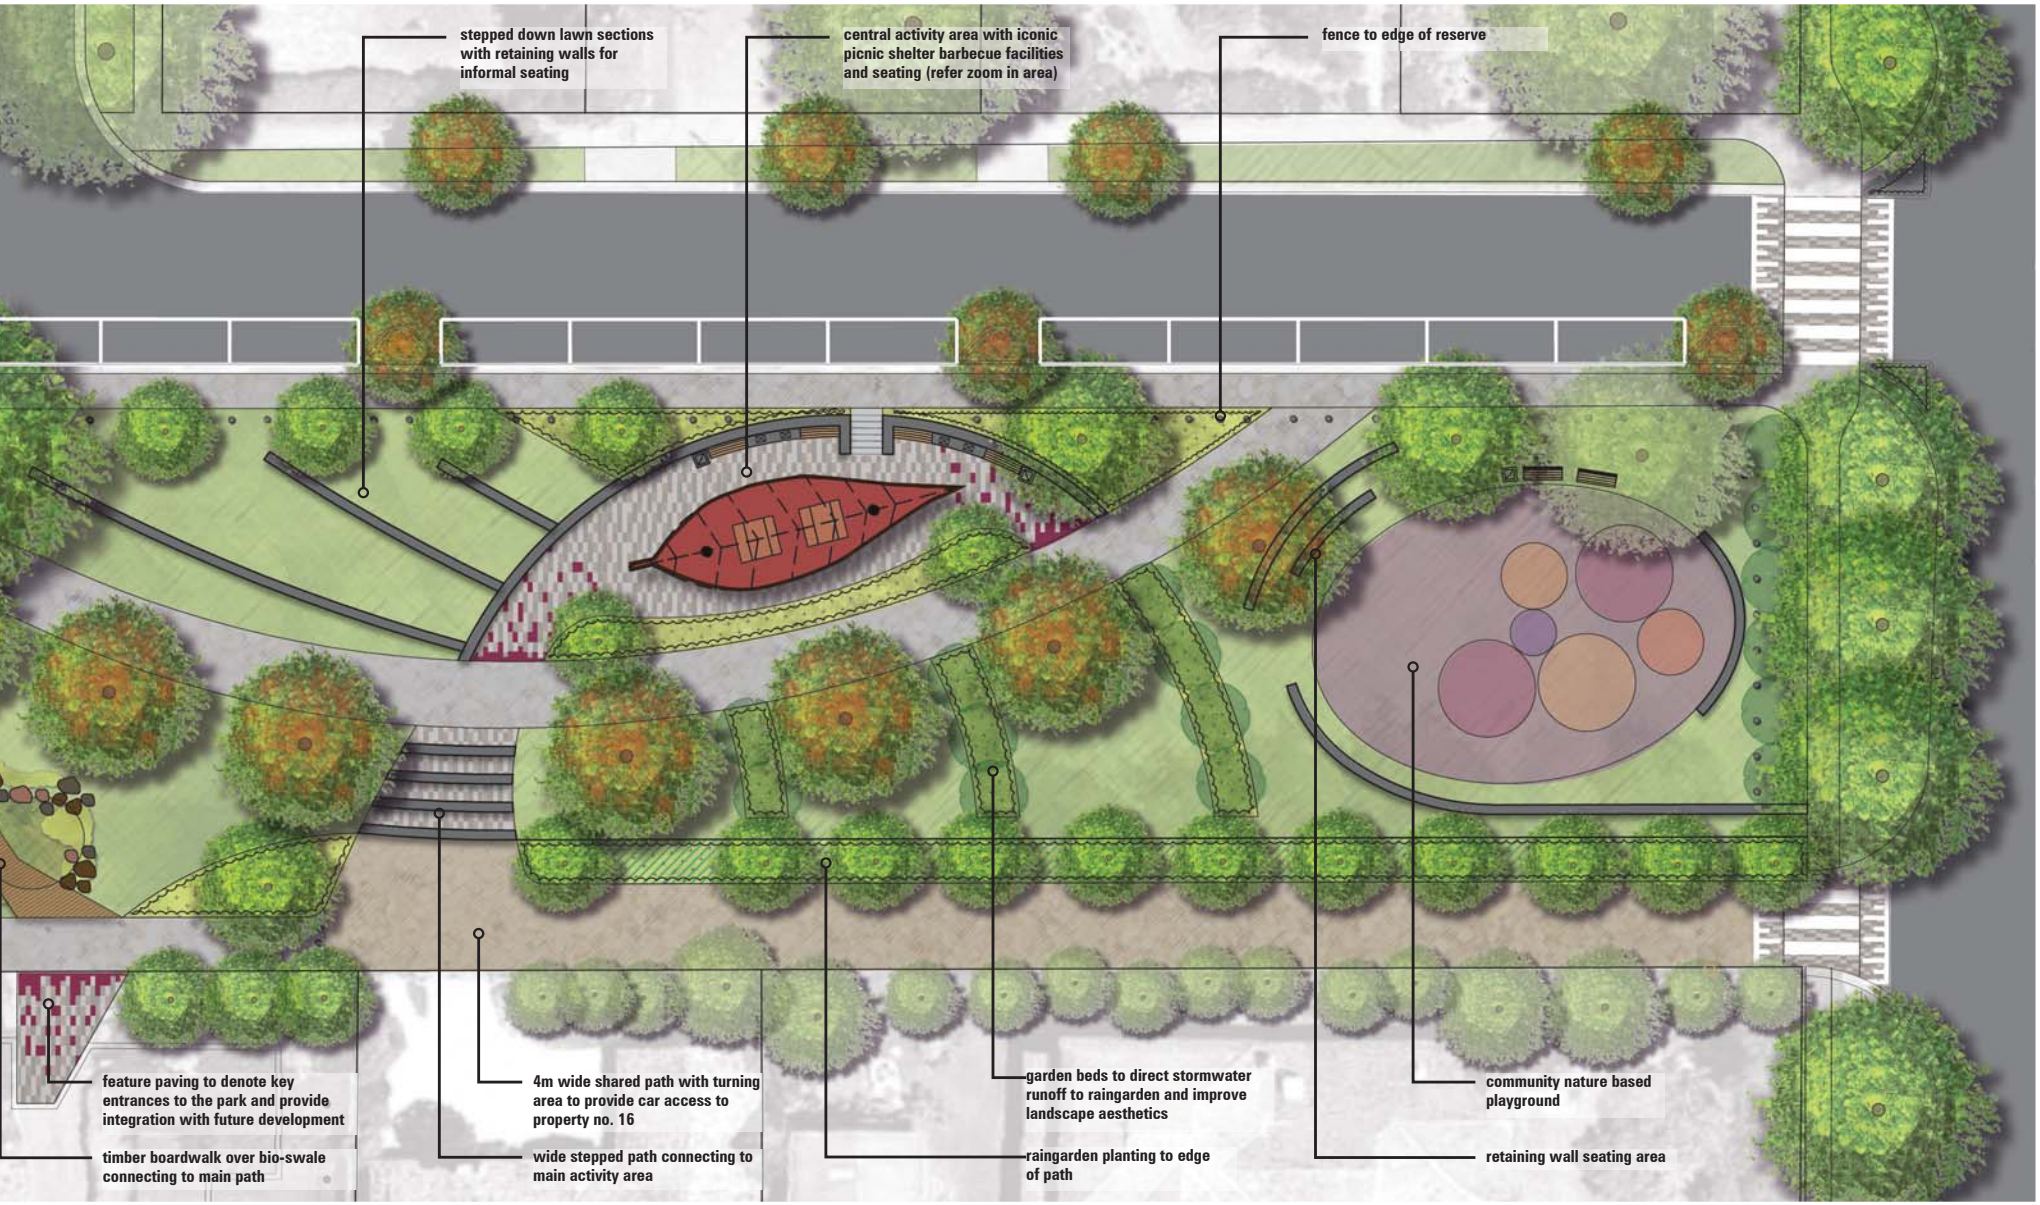
stepped down lawn sections with retaining walls for informal seating
central activity area with iconic picnic shelter barbecue facilities and seating (refer zoom in area)
fence to edge of reserve
feature paving to denote key entrances to the park and provide integration with future development
timber boardwalk over bio-swale connecting to main path
4m wide shared path with turning area to provide car access to property no. 16
wide stepped path connecting to main activity area
garden beds to direct stormwater runoff to raingarden and improve landscape aesthetics
raingarden planting to edge of path
community nature based playground
retaining wall seating area